Plan No: SGL 0001

the "Atlantic"

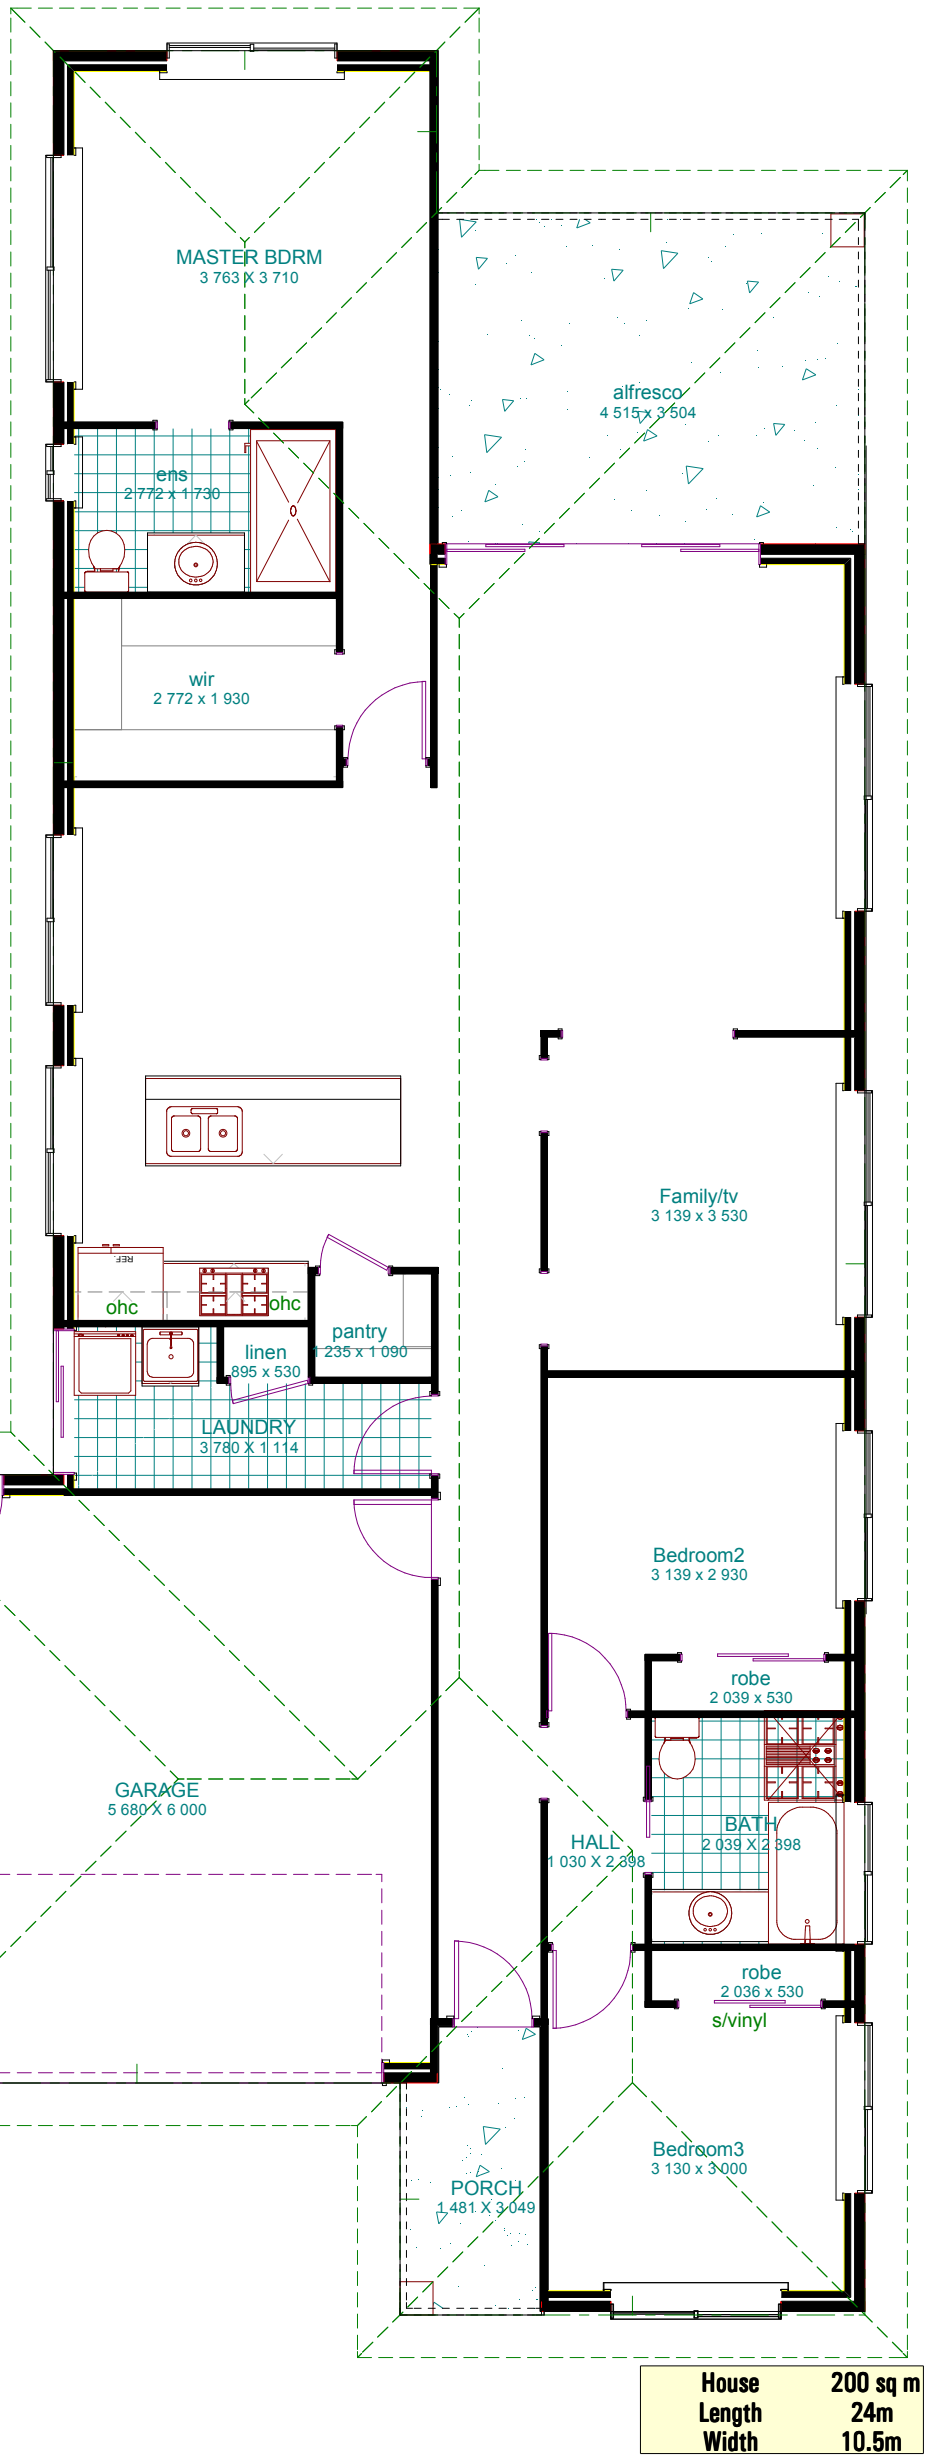

House	200 sq m
Length	24m
Width	10.5m

Contact: Steve Smith ph 0408 192 669
E: steve@alliedbuilder.com

These drawings remain the property of Steve Smith and Allied Building Companies Pty Ltd
Copy in part or in whole is forbidden without written permission from Steve Smith and Allied Building Companies Pty Ltd . These drawings and sketches are only an artistic impression and are subject to change at working drawings stage. Confirm non-standard inclusions.

200	14	30	2	2	3
House size	Block width	Block depth			